
LIGHTING

ДРАМАТИЧНО-КУКЛЕН ТЕАТЪР "ИВАН РАДОЕВ" ПЛЕВЕН

M 1:150

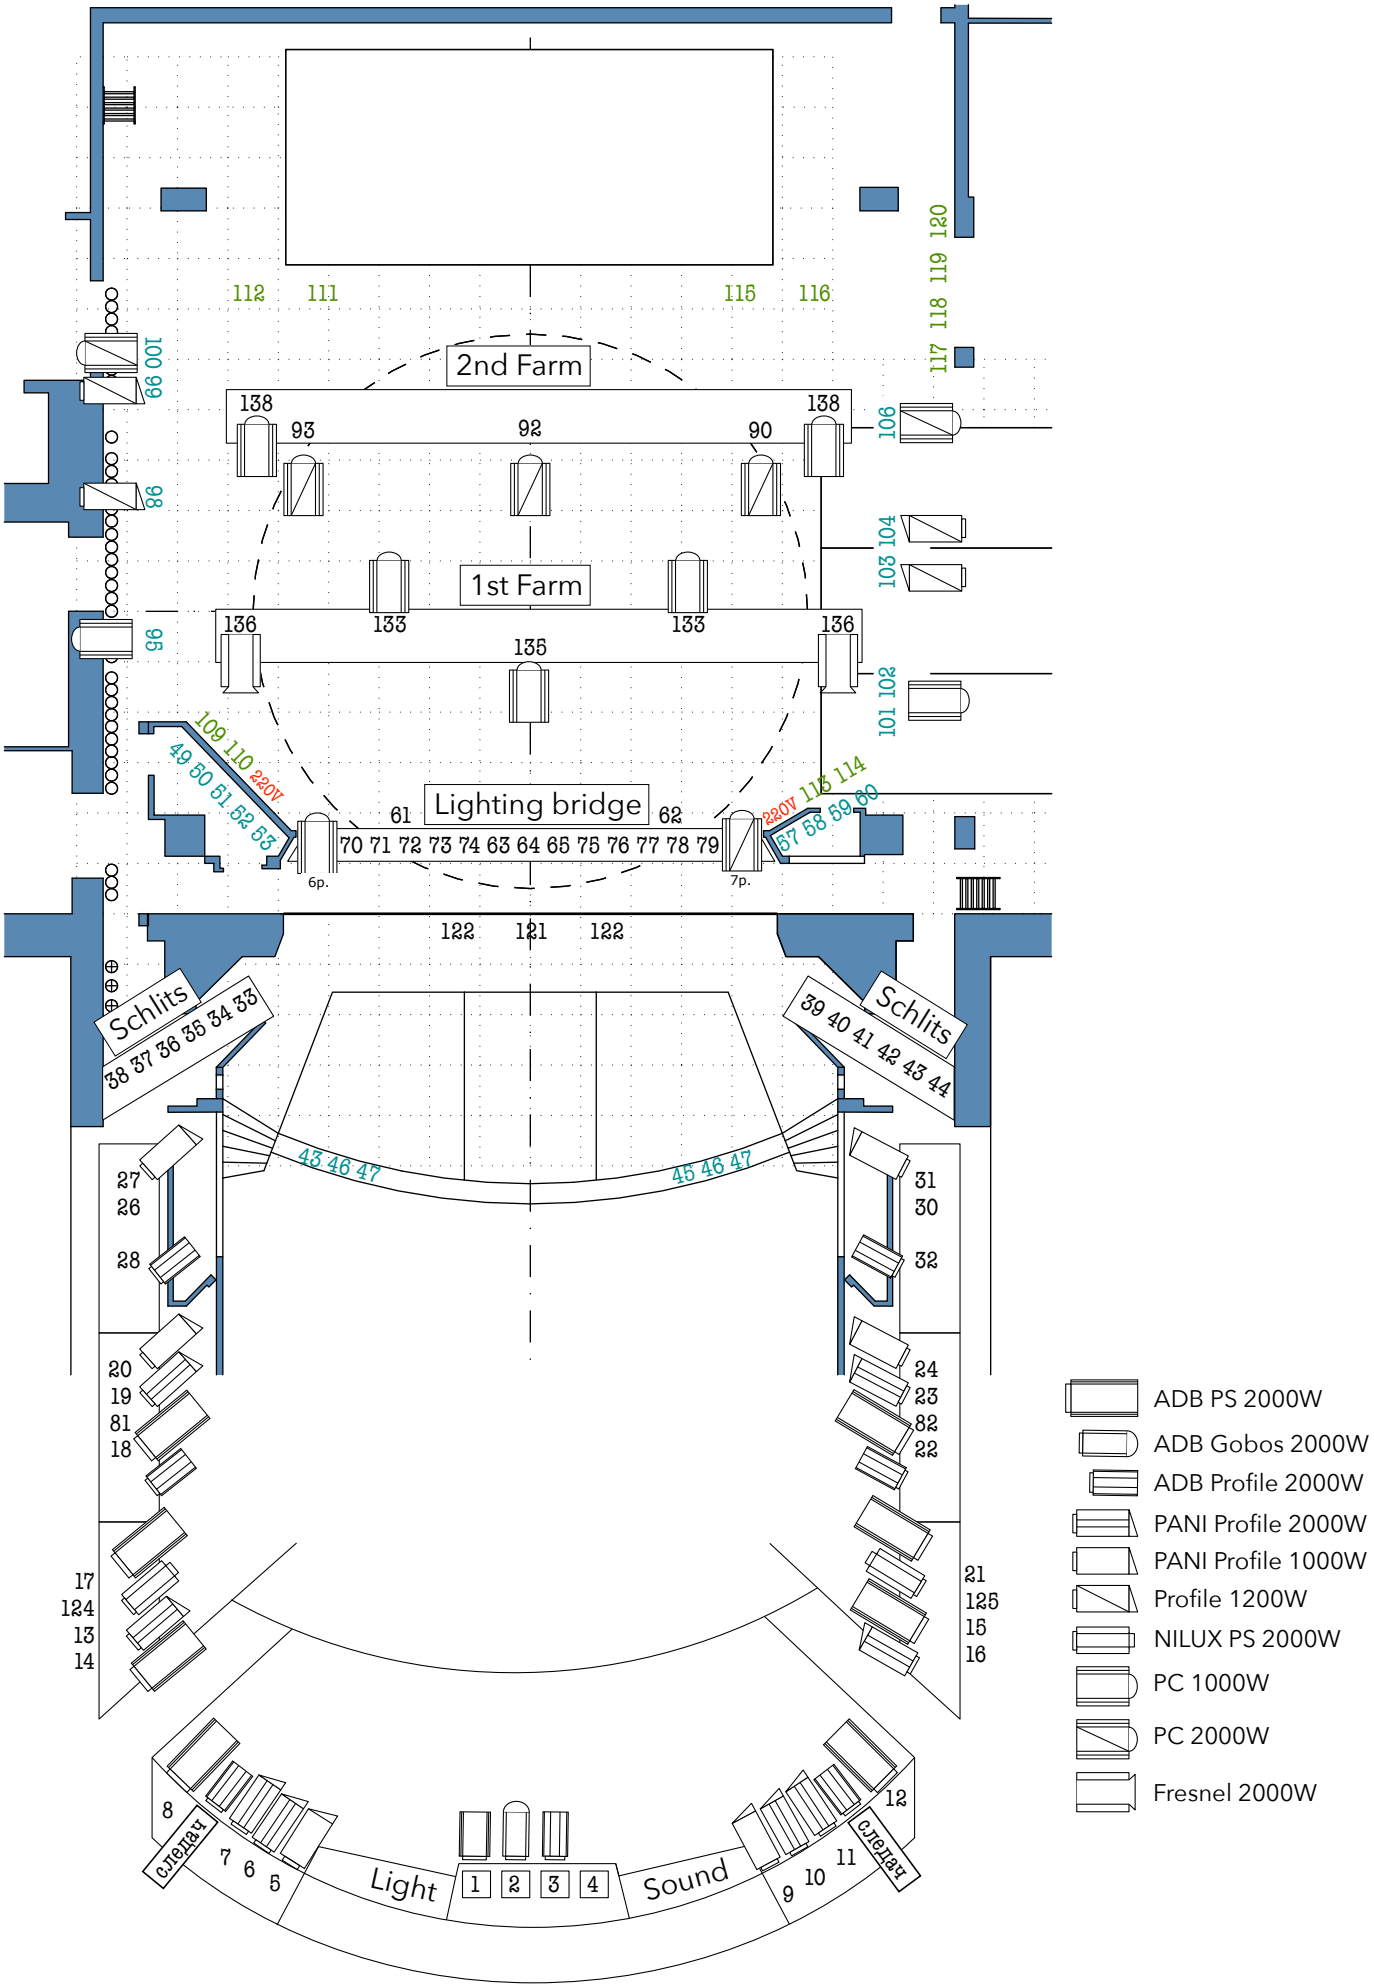

LIGHTING FIXTURES

Technical balcony
- Profile - 6 pieces x 1 kW
- Profile - 10 pieces x 2 kW
- Spotlight - 16 pieces x 2 kW

Schlits
- Left spline - 3 pieces x 1 kW+2 pieces x 2 kW
- Right slot - 3 pieces x 1 kW+2 pieces x 2 kW

Tower - right
- Spotlight - 2 pieces x 1 kW

Above centre stage
- Spotlight - 3 pieces x 2 kW

Lighting bridge
- Spotlight - 13 pieces x 2 kW

Galleries
- Left gallery - Spotlight - 3 pcs x 1 kW + 1 pcs x 2 kW
- Right gallery - Spotlight - 2 pcs x 1 kW + 2 pcs x 2 kW

Farms
- 1st farm - 3 pcs x 1 kW, 2 pcs x 2 kW, 2 pcs x 1 kW
- 2nd farm - 4 pcs x 2 kW, 2 pcs x 1 kW

Additional luminaires
- Spotlights - PS- 6 pcs. x 650 W
- PAR 64 - 6 pcs. x 1 kW

Floor sockets
- Stage left - 4 pcs
- Right stage - 4 pcs

Technical balcony
- 27 Profile 1 kW 31 Profile 1 kW
- 26 Profile 2 kW 30 Profile 2 kW
- 28 ADB 2 kW 32 ADB 2 kW
- 20 Profile 1 kW 24 Profile 1 kW
- 19 Profile 2 kW 23 Profile 2 kW
- 81 ADB 2 kW 82 ADB 2 kW
- 18 ADB 2 kW 22 ADB 2 kW
- 17 ADB 2 kW 21 ADB 2 kW
- 124 2 kW 125 2 kW
- 13 Profile 2 kW 16 Profile 2 kW
- 14 ADB 2 kW 15 ADB 2 kW
- 8 ADB 2 kW 12 ADB 2 kW
- 7 Profile 2 kW 11 Profile 1 kW
- 6 Profile 2 kW 10 Profile 2 kW
- 5 Profile 1 kW 9 Profile 2 kW
- 1 2 kW 3 2 kW